
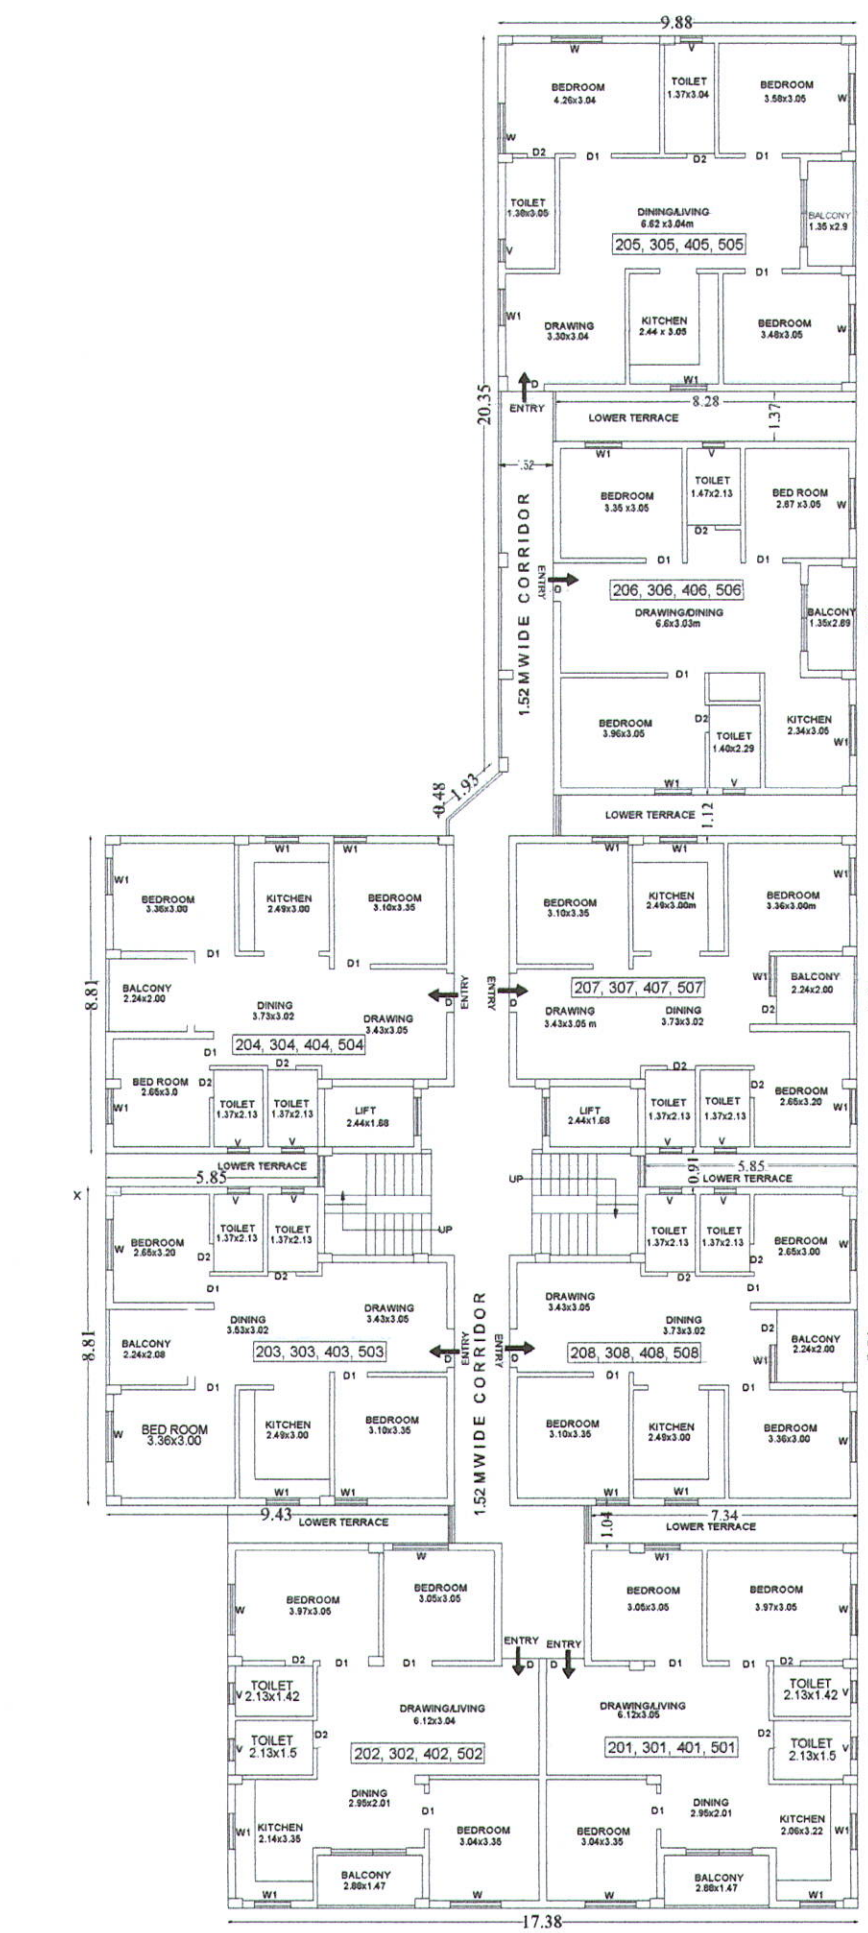
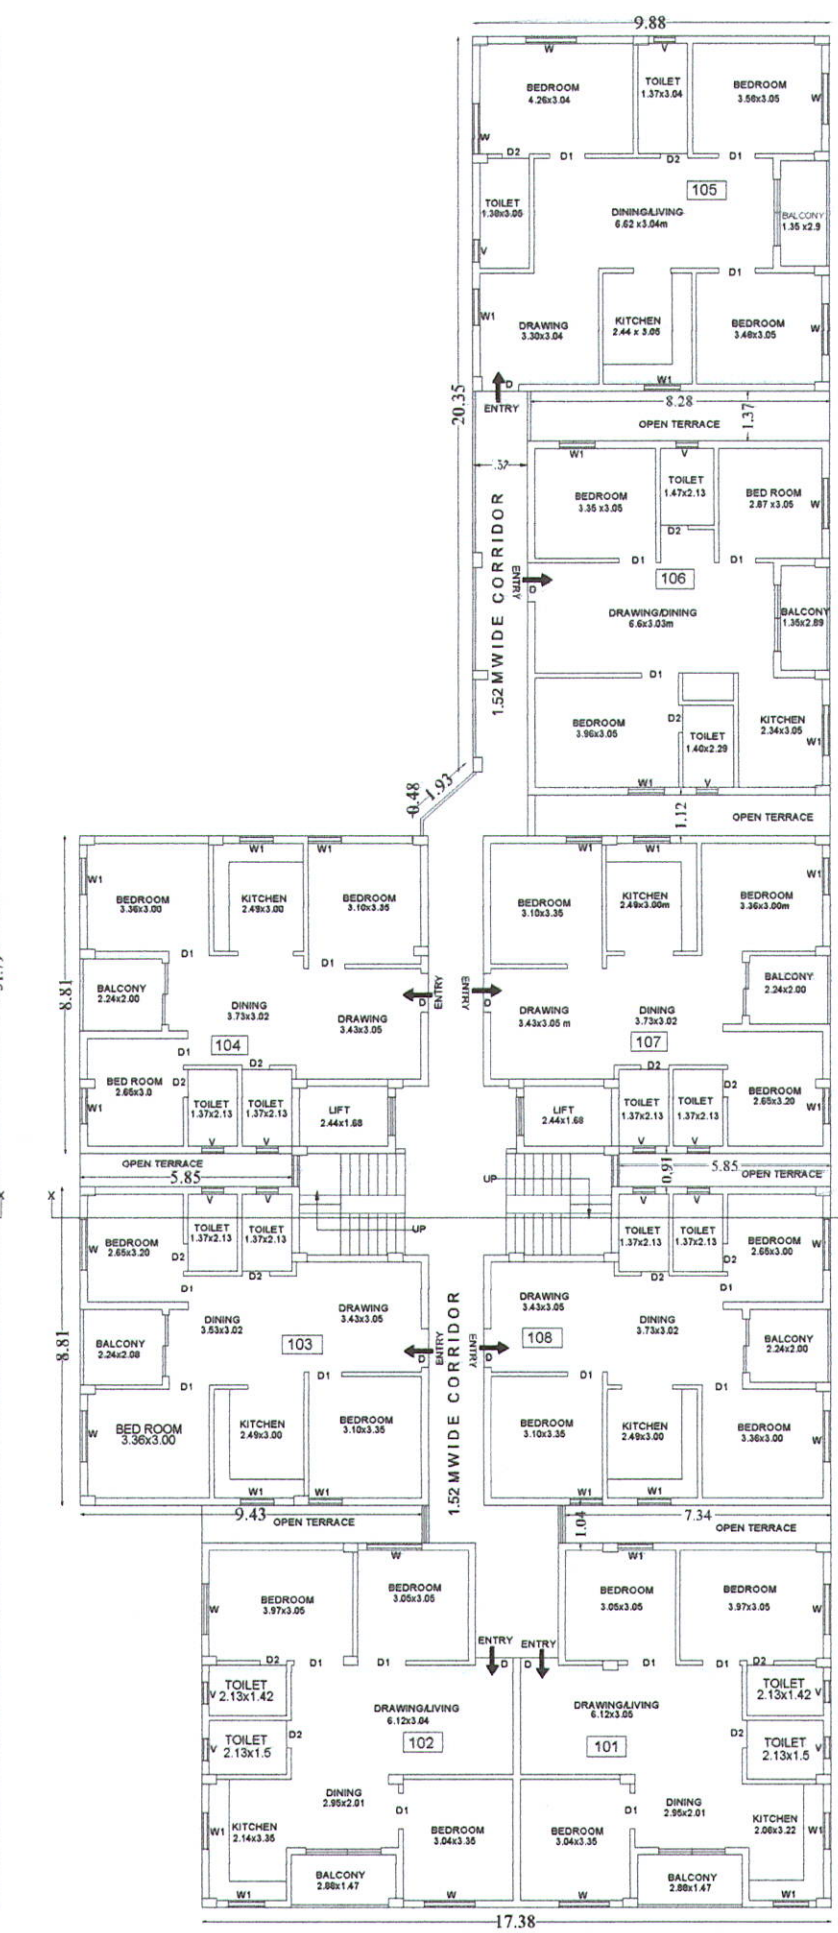
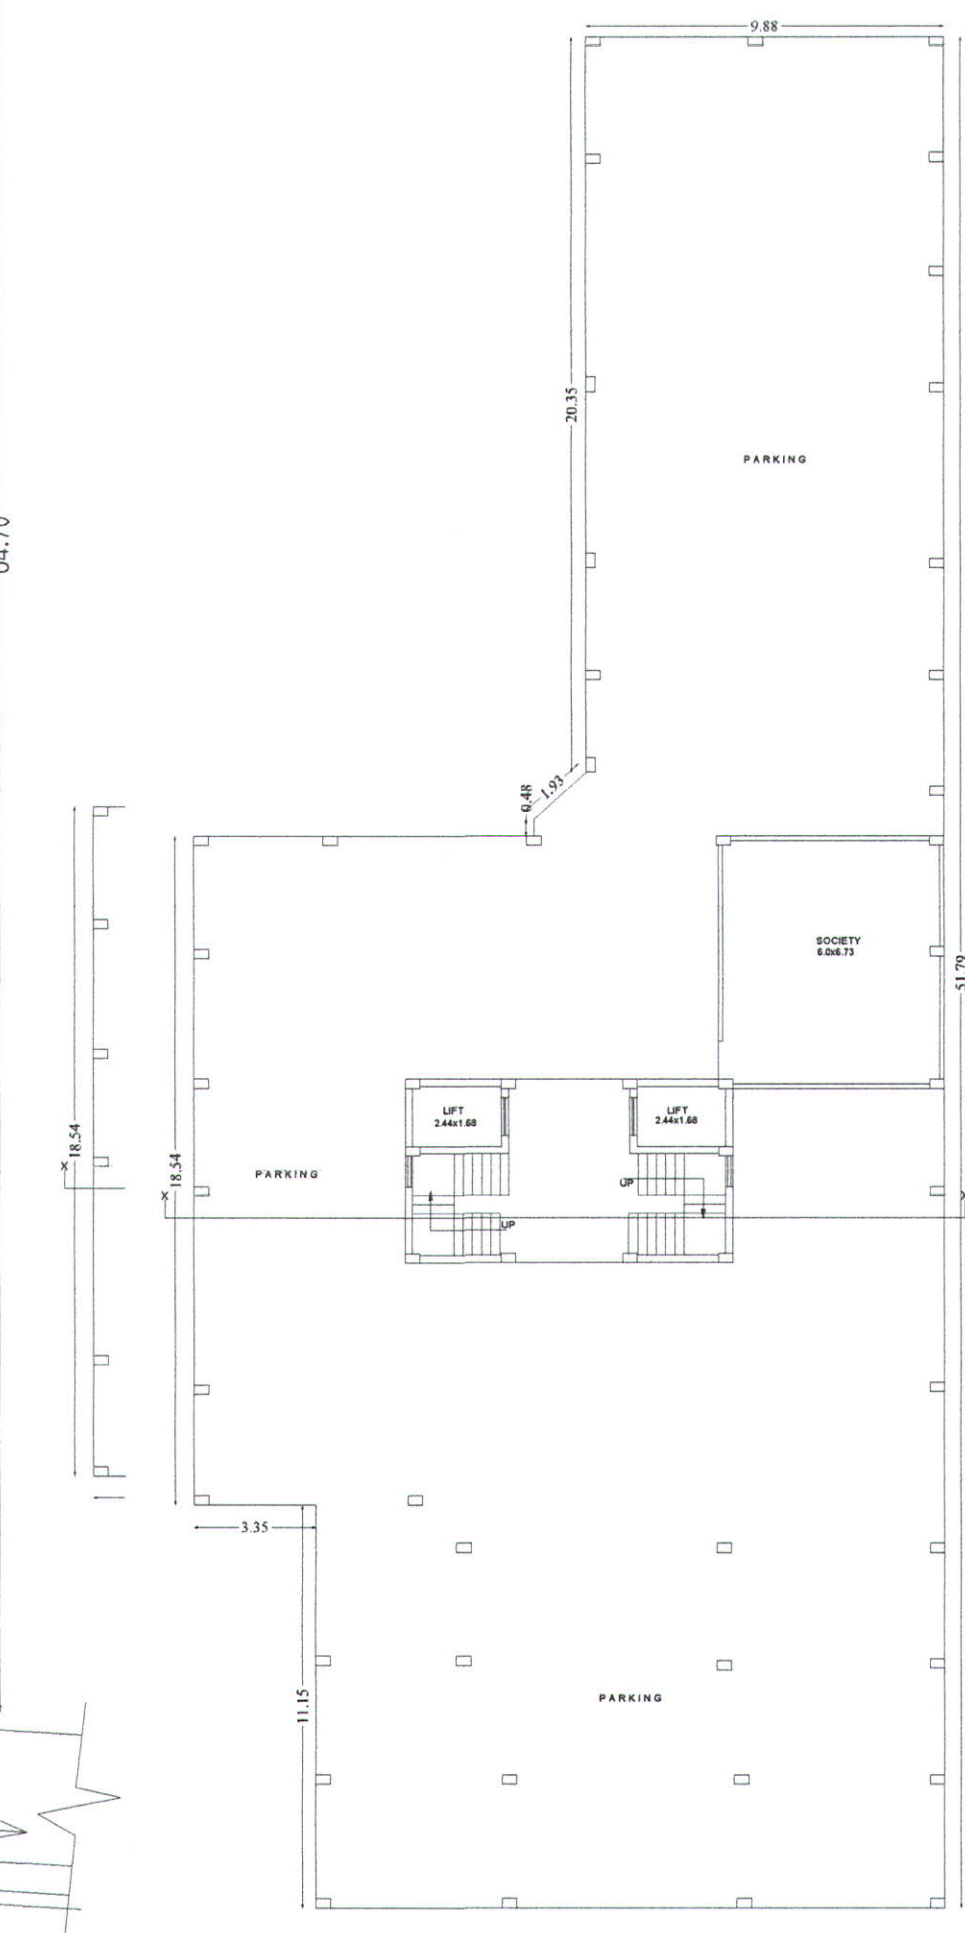
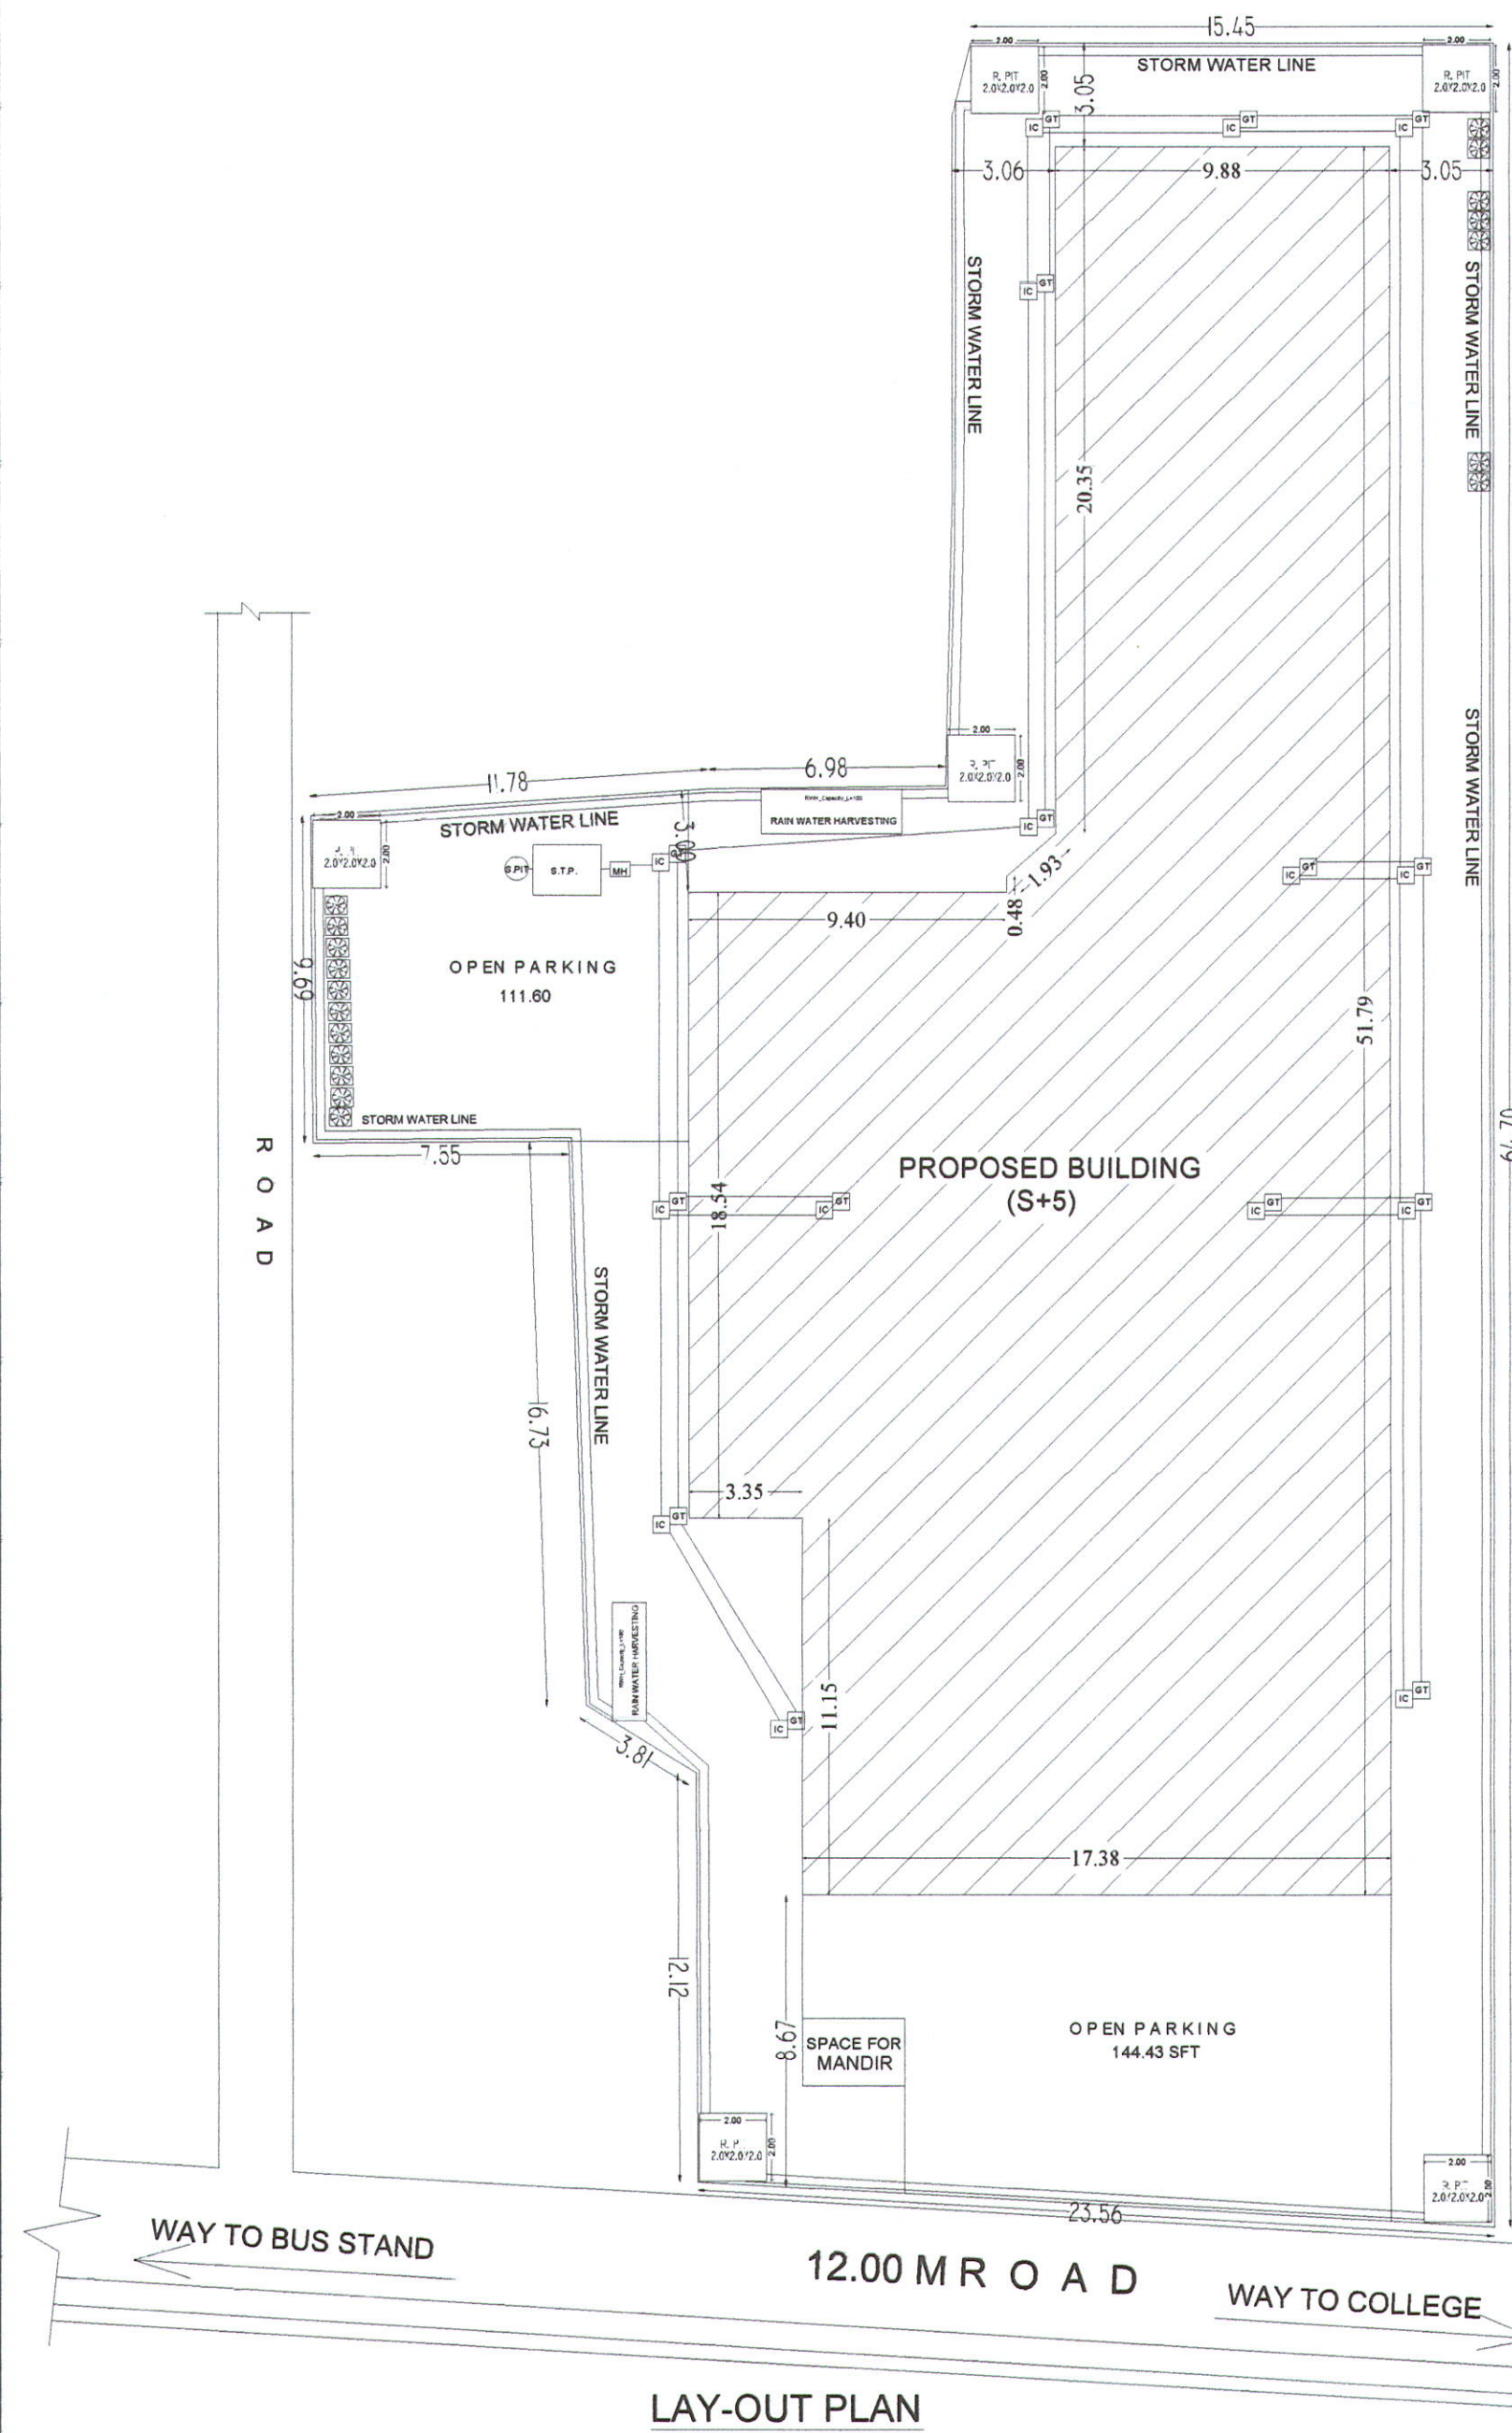
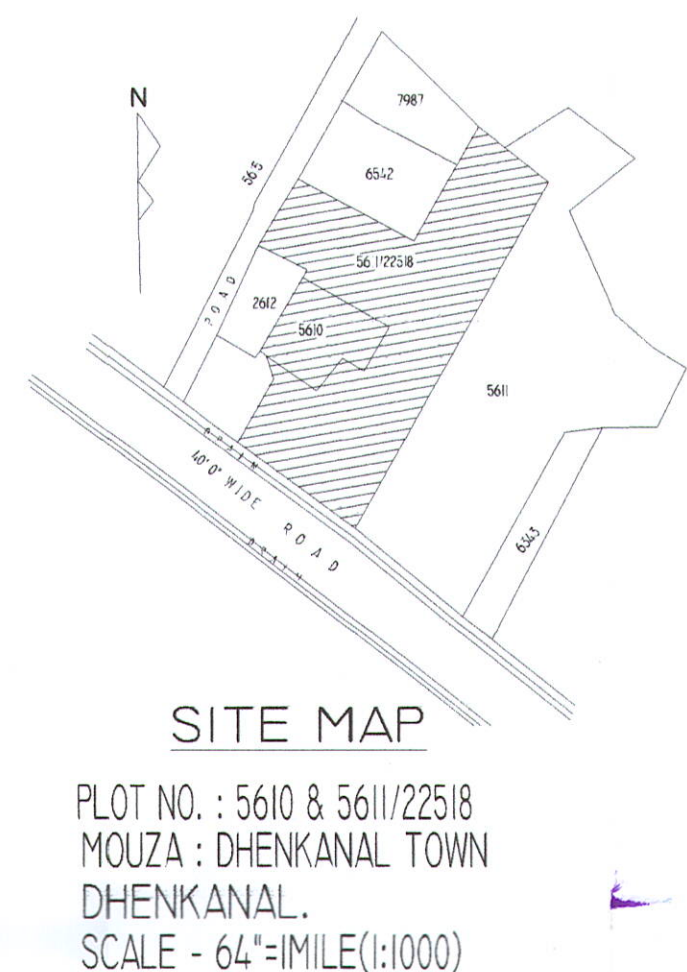
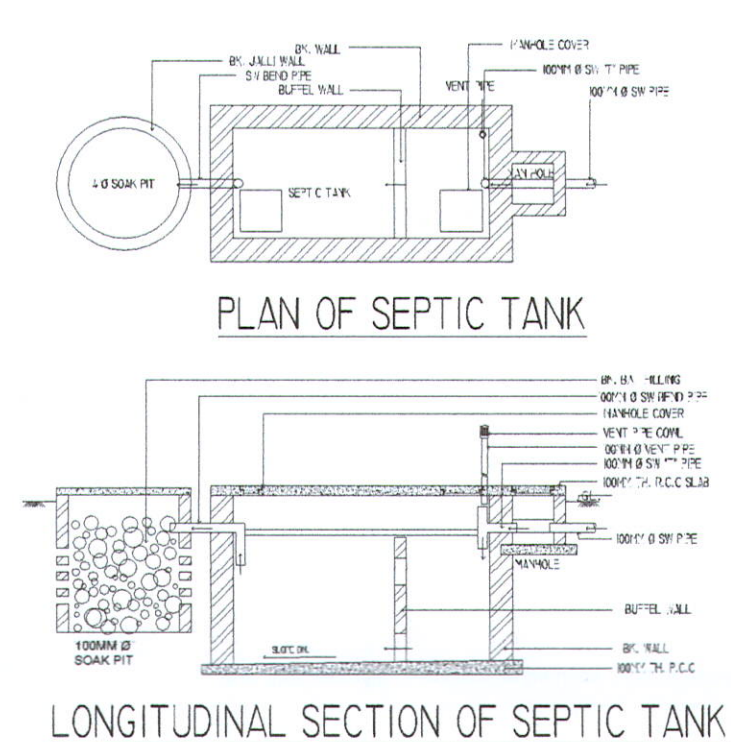
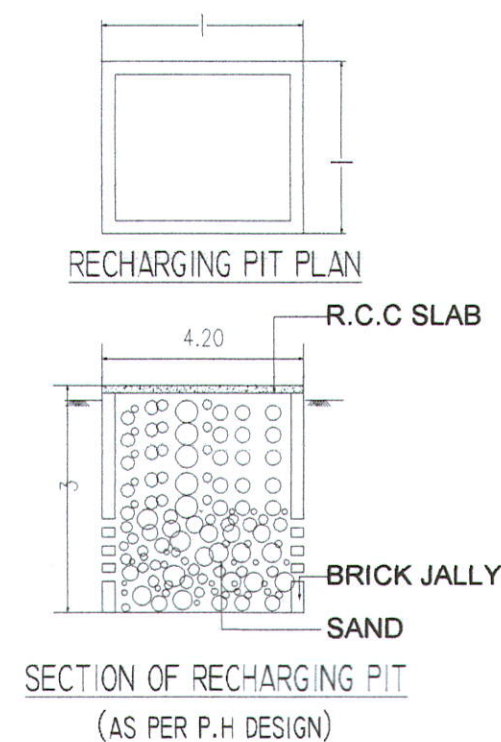
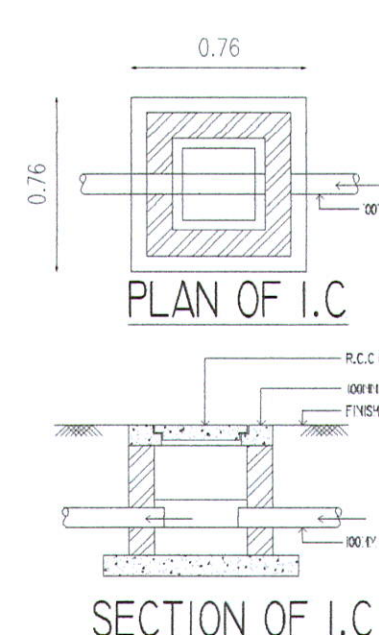


SCHEDULE OF DOORS/WINDOWS		
TYPE	SIZE	DESCRIPTION
D	1.50M X 2.1M	SAL WOOD FRAME FLUSH DOOR
D1	1.0M X 2.1M	SAL WOOD FRAME FLUSH DOOR
D2	0.75M X 2.1M	SAL WOOD FRAME FLUSH DOOR
W	1.4M X 1.35M	AL.FRAME GLASS WINDOW
W1	0.90M X 1.35M	AL.FRAME GLASS WINDOW
V	0.6M X 0.6M	AL.FRAME GLASS VENTILATOR

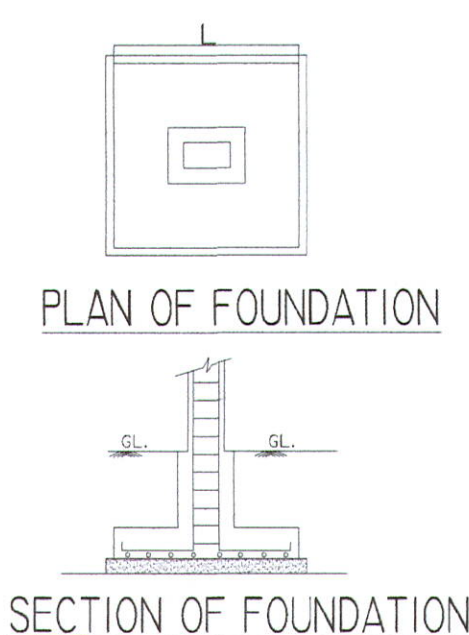

AREA STATEMENT		
DOCUMENT AREA	= 1517.57 SMT.	
FLOOR	BUILT UP AREA	FLOOR AREA
STILT FLOOR	798.28 SMT.	89.51 SMT.
FIRST FLOOR	744.96 SMT.	744.96 SMT.
SECOND FLOOR	744.96 SMT.	744.96 SMT.
THIRD FLOOR	744.96 SMT.	744.96 SMT.
FOURTH FLOOR	744.96 SMT.	744.96 SMT.
FIFTH FLOOR	744.96 SMT.	744.96 SMT.
TOTAL	4523.08 SMT.	3814.31 SMT.
F.A.R = 2.51		
LIFT AREA	4.09X2=8.18 SMT.	
SOCIETY AREA	40.38 SMT.	
PARKING AREA REQUIRED	= 953.58 SMT.(25%)	
COVERED PARKING AREA	= 708.77 SMT.	
OPEN PARKING AREA	= 256.04 SMT.	
TOTAL PARKING AREA	= 964.81 SMT.	
PLANTATION REQUIRED	= 18 NOS OF TREE	
PLANTATION PROVIDED	= 18 NOS OF TREE	
RECHARGING PIT REQUIRED	= 48.00 CUM	
RECHARGING PIT PROVIDED	= 48.00 CUM	
NO OF UNITS IN EACH FLOOR		
FIRST FLOOR	= 8 NOS OF M.I.G UNITS	
SECOND FLOOR	= 8 NOS OF M.I.G UNITS	
THIRD FLOOR	= 8 NOS OF M.I.G UNITS	
FOURTH FLOOR	= 8 NOS OF M.I.G UNITS	
FIFTH FLOOR	= 8 NOS OF M.I.G UNITS	

CARPET AREA DETAIL					
1ST FLR	2ND FLR	3RD FLR	4TH FLR	5TH FLR	AREA
101	201	301	401	501	72.57 SMT
102	202	302	402	502	72.68 SMT
103	203	303	403	503	65.26 SMT
104	204	304	404	504	65.83 SMT
105	205	305	405	505	84.61 SMT
106	206	306	406	506	70.29 SMT
107	207	307	407	507	65.71 SMT
108	208	308	408	508	65.26 SMT

Digitally signed by **SARBAN MISRA**
Date: 2024.02.29 11:38:01 +05'30'
Valid till 28.02.2027
Authorized by **Dhenkanal Municipality**

PROJECT
PROPOSED RESIDENTIAL APARTMENT BUILDING PLAN (S+5) OF
SRI SITESH AGARWALLA & MR. MANOJ KUMAR AGARWALLA OVER PLOT
NO. : 5611/22518 & 5610 KHATA : 3470/5279 IN MOUZA : DHENKANAL
TOWN, DHENKANAL, ODISHA.

APPLICANT'S NAME :
1. MR. SITESH AGARWALLA
2. MR. MANOJ KUMAR AGARWALLA

SIGNATURE OF APPLICANT:
Manoj Kumar Agarwalla
Sitesh Agarwalla

SIGNATURE OF ARCHITECT :
Ar. Bhawanath Pratap Mishra
CA/2005/36268

DRAWING TITLE : APPROVAL DRAWING			
DRAWING No.	DEALT BY:	CHECKED	
REVISION	DATE	SCALE: 1:100	
0			